EXHIBIT "B"

IN THE CITY OF FONTANA,
SAN BERNARDINO COUNTY, CALIFORNIA
PORTION OF BOOK 6751, PAGE 138, OFFICIAL RECORDS

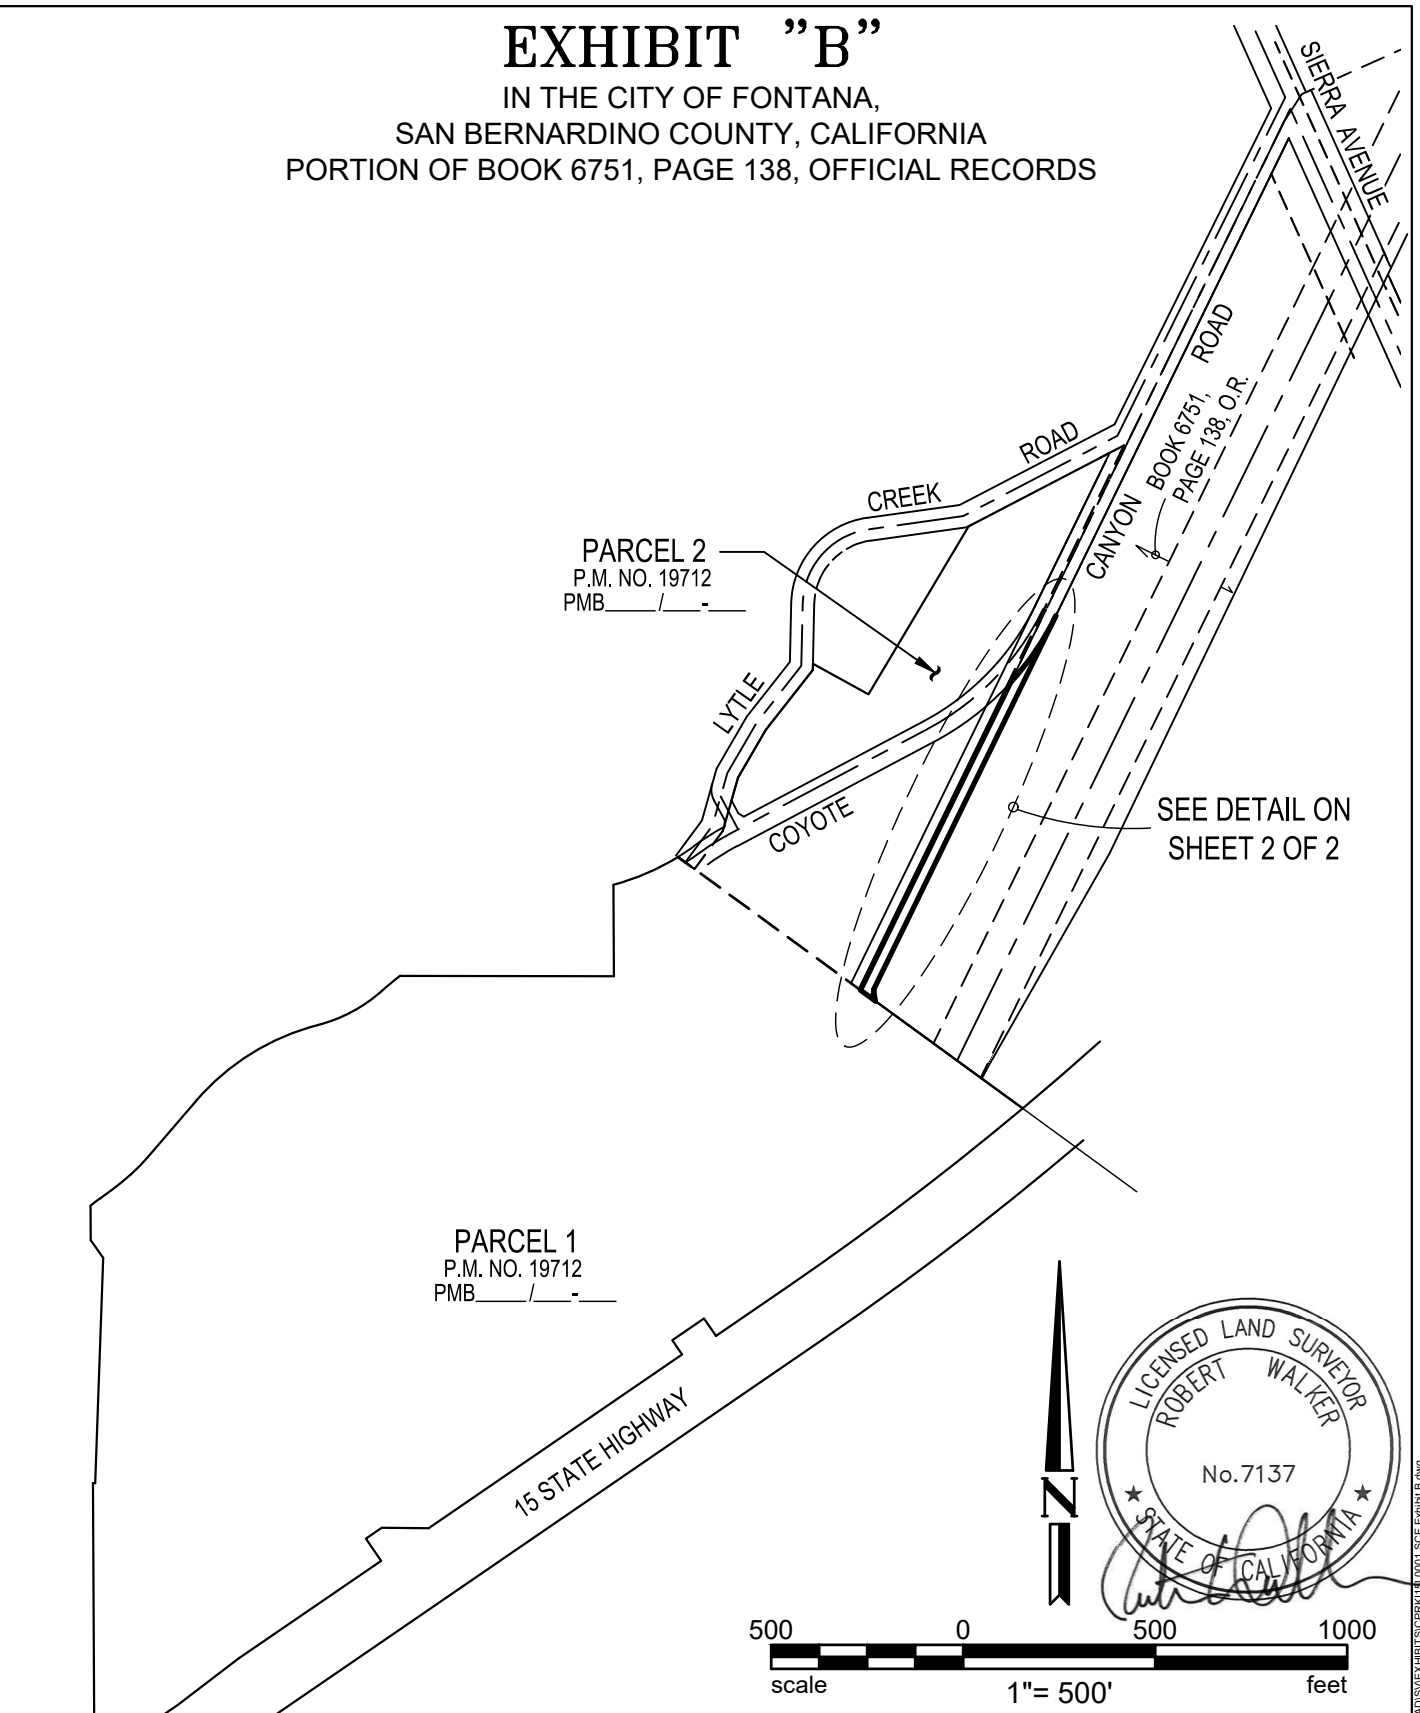

DAVID EVANS AND ASSOCIATES INC.
25152 SPRINGFIELD COURT, SUITE 350
SANTA CLARITA, CA 91355
Phone: 661-284-7400

Job Number:	CPRKI15L0001
Date:	04-25-2024
Scale:	1"=500'
Sheet 3 OF 4	
LLA	
City Index No.	

Drawing Name: P:\C\CPRKI15L0001\040\CAD\SV\EXHIBITS\CPRKI15L0001 SCE Exhibit B.dwg
Last Opened: Apr 25, 2024 - 11:39am by: Sxz

EXHIBIT "B"

IN THE CITY OF FONTANA,
SAN BERNARDINO COUNTY, CALIFORNIA
PORTION OF BOOK 6751, PAGE 138, OFFICIAL RECORDS

CURVE DATA TABLE			
LINE #	DELTA	RADIUS	LENGTH
C1	05°49'46"	58.50'	5.95'
C2	16°23'55"	737.50'	211.08'

LINE TABLE		
LINE #	BEARING	DISTANCE
L1	N53°53'36"W	48.02'
L2	S08°45'04"E	24.81'

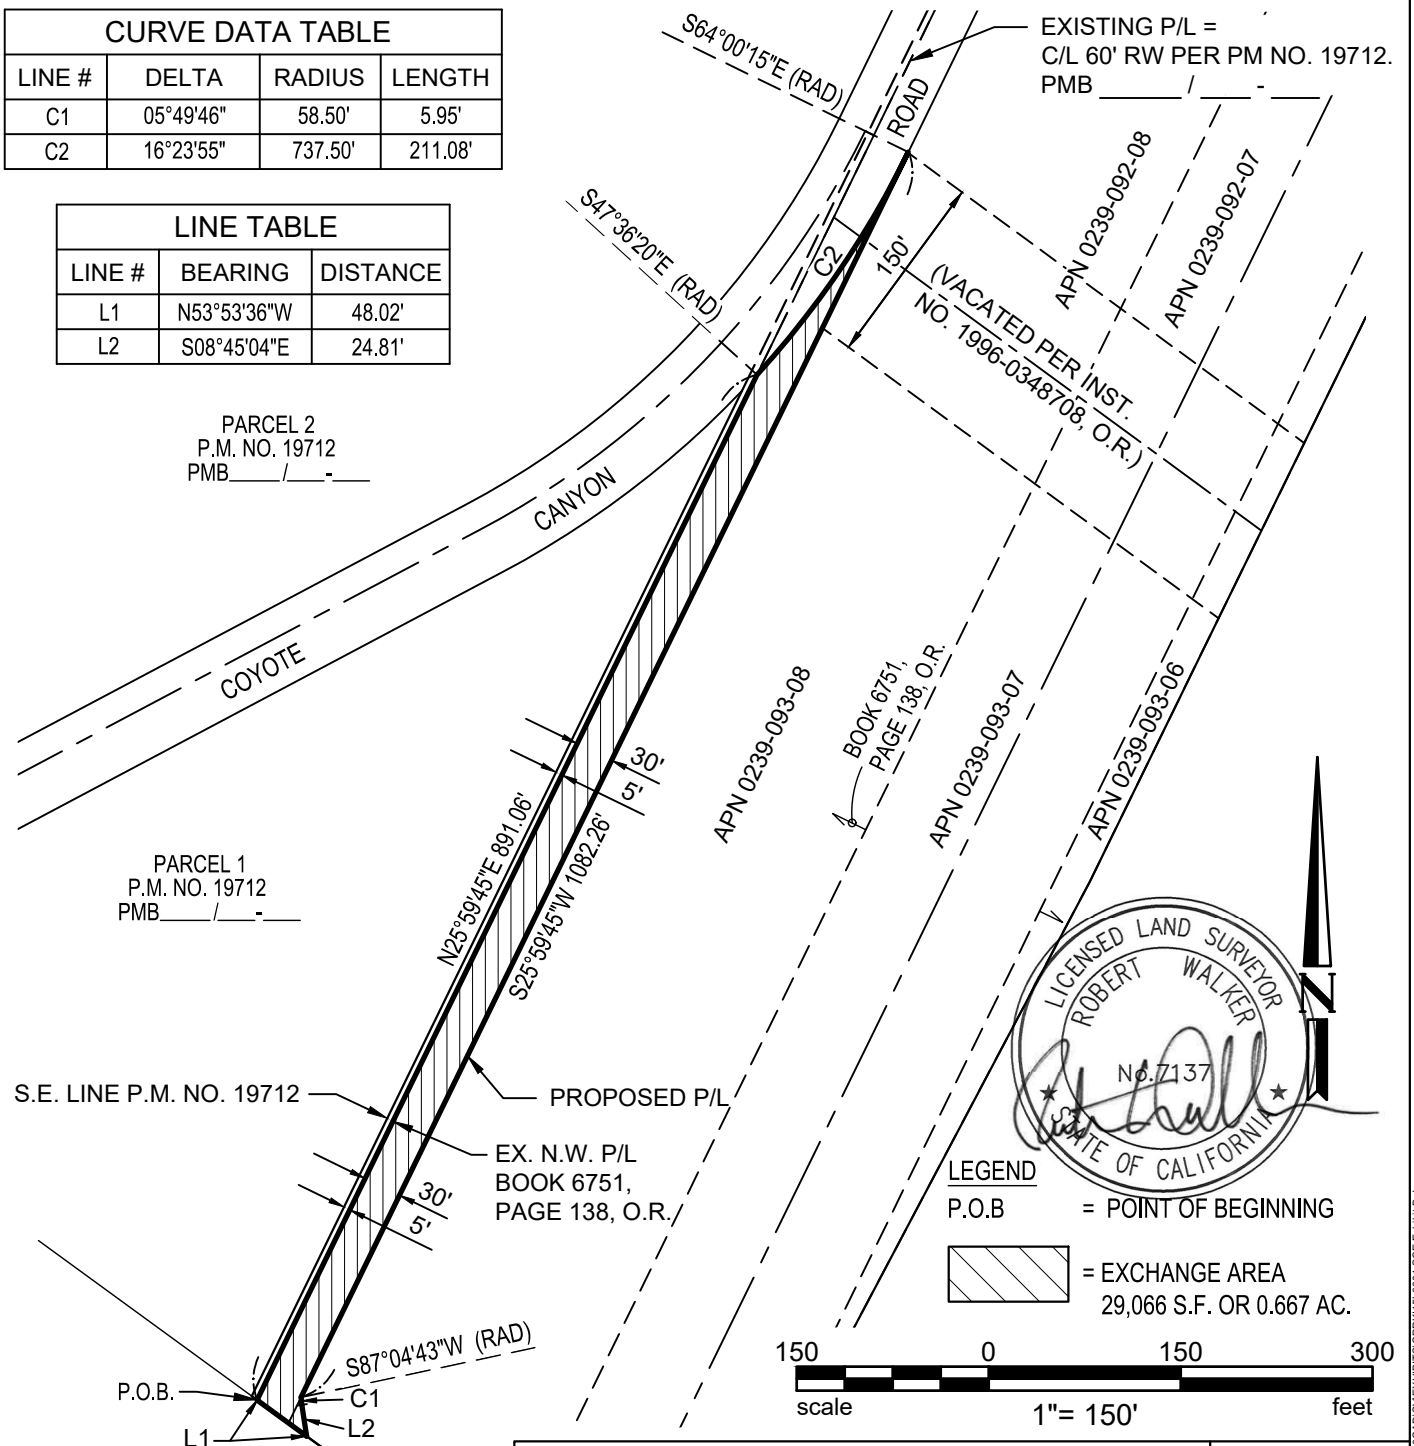

DAVID EVANS AND ASSOCIATES INC.
25152 SPRINGFIELD COURT, SUITE 350
SANTA CLARITA, CA 91355
Phone: 661-284-7400

Job Number:	CPRKI15L0001
Date:	04-25-2024
Scale:	1"=150'
Sheet 4 OF 4	
LLA	
City Index No.	

Drawing Name: P:\C\CPRKI15L0001\0400\CAD\SV\EXHIBITS\CPRKI15L0001 SCE Exhibit B.dwg
Last Opened: Apr 25, 2024 - 11:39am by: Sxz